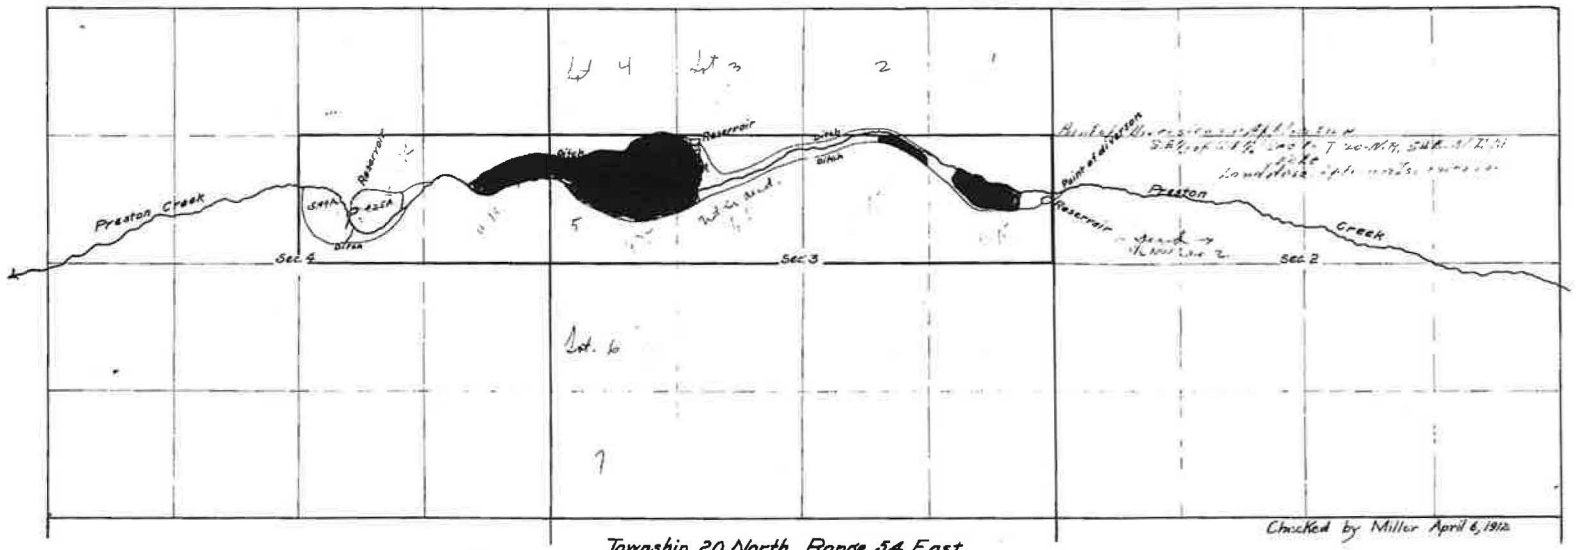

Checked by Miller April 6, 1912

Township 20 North, Range 54 East

Scale: 8 inches = 1 mile

Deeded to Maria Minoletti
on Sept. 18-1911.

Application of
GIUDITTA MATTEI
PRESTON CREEK
Eureka County
NEVADA

STATE of NEVADA }
County of Eureka } ss.
I, Geo. U. Nickerson, of Sacramento, Cal., hereby certify that the above map is a true and accurate plat of the Giuditta Mattei irrigation works as taken from the field notes of a survey made by me on Jan. 31, 1912, and at the instance of Mary Adinoletti, successor to said Giuditta Mattei; that it represents the works described in Application No 1937, together with the location of streams and ditches in the immediate vicinity.

Geo. U. Nickerson Surveyor.

43BK3 8-17-12.
for 0.43c.f.s.

APPLICATION No. 1937

1937

FITZWATER_009
Page 1